31-2E-25N

WASHINGTON STATE DEPARTMENT OF ECOLOGY

Well Tagging Form

Unique Well Tag No: AGA719

RECORD VERIFICATION (check ✓one)

☑ Well Report available (please attach this form to the well report and submit it to the Ecology Regional Office near you).
If a well report is not available, please complete a "Water Well Report for an Existing Well" form. This form is available at Ecology's headquarters office. **Do not use this form for wells that do not have a Water Well Report.**

WELL OWNERSHIP, IF DIFFERENT FROM WELL REPORT

First Name: Point Lowell/Parkside Water Association Last Name:

Street Address: 1992 S. Elger Bay Road PMB549

City: Camano Island State: Washington 98282

LOCATION OF WELL, IF DIFFERENT FROM WELL REPORT

Well Address: Parcel R23125-020-0490, West Mountain View Road

City: Camano Island County: Island

T. 31 N. R. 2 E W.M. Sec. 25 SW ¼ of the SW

Latitude 48 8 . 351393 "

Longitude 122 30 . 24183 "

Elevation at land surface 238 feet/meters *(circle one)*

SEE BACK SIDE OF PAGE...

RECEIVED APR 01 2011 WATER RESOURCES - NWRO

RECEIVED [redacted] WATER RESOURCES - NWRO

The Department of Ecology does NOT Warranty the Data and/or the Information on this Well Report.

The Department of Ecology does NOT Warranty the Data and/or the Information on this Well Report.

WELL CHARACTERISTICS

Location of Well identification Tag: Strapped to well casing inside well house

D	C	B	A
E	F	G	H
M	L	K	J
N	P	Q	R

Well

Scale 1:24,000 (1" = 2,000')

Indicate the location of the well within the Section by drawing a dot at that point

SECTION 25

COMMENTS:

See attached map

The Department of Ecology does NOT Warranty the Data and/or the Information on this Well Report.

IRRIGATION AND DOMESTIC WELLS TELEPHONE 629-2085 SIX- TO TWELVE-INCH WELLS

4VF

A. G. KOUNKEL

WATER WELL DRILLING
BOX 216
STANWOOD, WASHINGTON 98292

(from construction specs report)

January 23,1973

LOG OF PARKSIDE WELL

0 to 12	yellow clay
12 to 30	sandy yellow clay
30 to 76	blue clay
76 to 78	clayey sand (little water)
78 to 95	blue clay
95 to 105	yellow clay
105 to 135	dry sand
135 to 155	yellow clay
155 to 183	dry gravel
183 to 195	yellow clay
195 to 205	silty sand
205 to 287	blue clay
287 to 317	coarse sand & water

Installed 15' Johnson stainless steel screen
5' # 10 top and 10' # 30 on bottom
Static level 231'
Test pump set at 242' pumped 200 GPM for 5 hours
Work started April 1,1969 Completed April 23, 1969

A G Kounkel

The Department of Ecology does NOT Warranty the Data and/or the Information on this Well Report.

S.W. 1/4, Sec. 25, Twp. 31 N., R. 2 E., W.M.
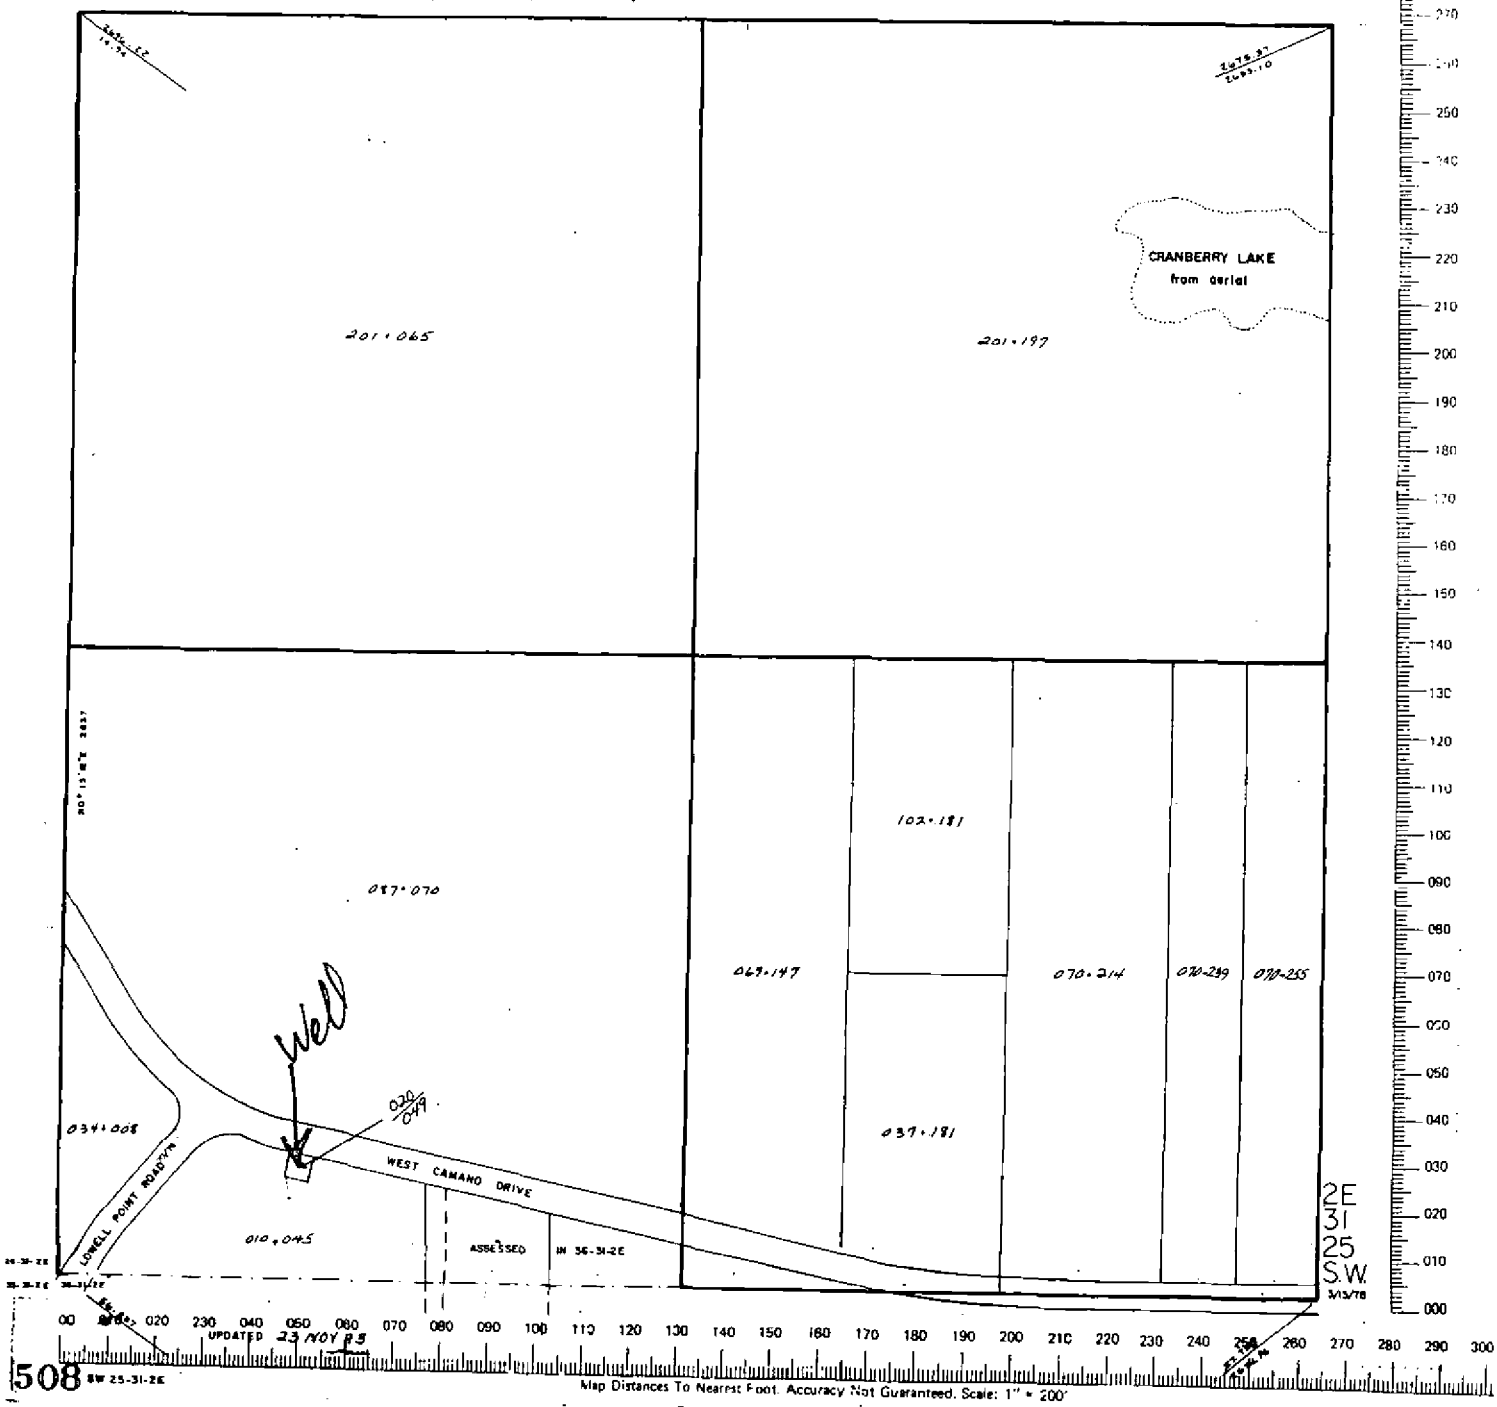
DO NOT USE AS A LEGAL DOCUMENT
ACCURACY NOT GUARANTEED